


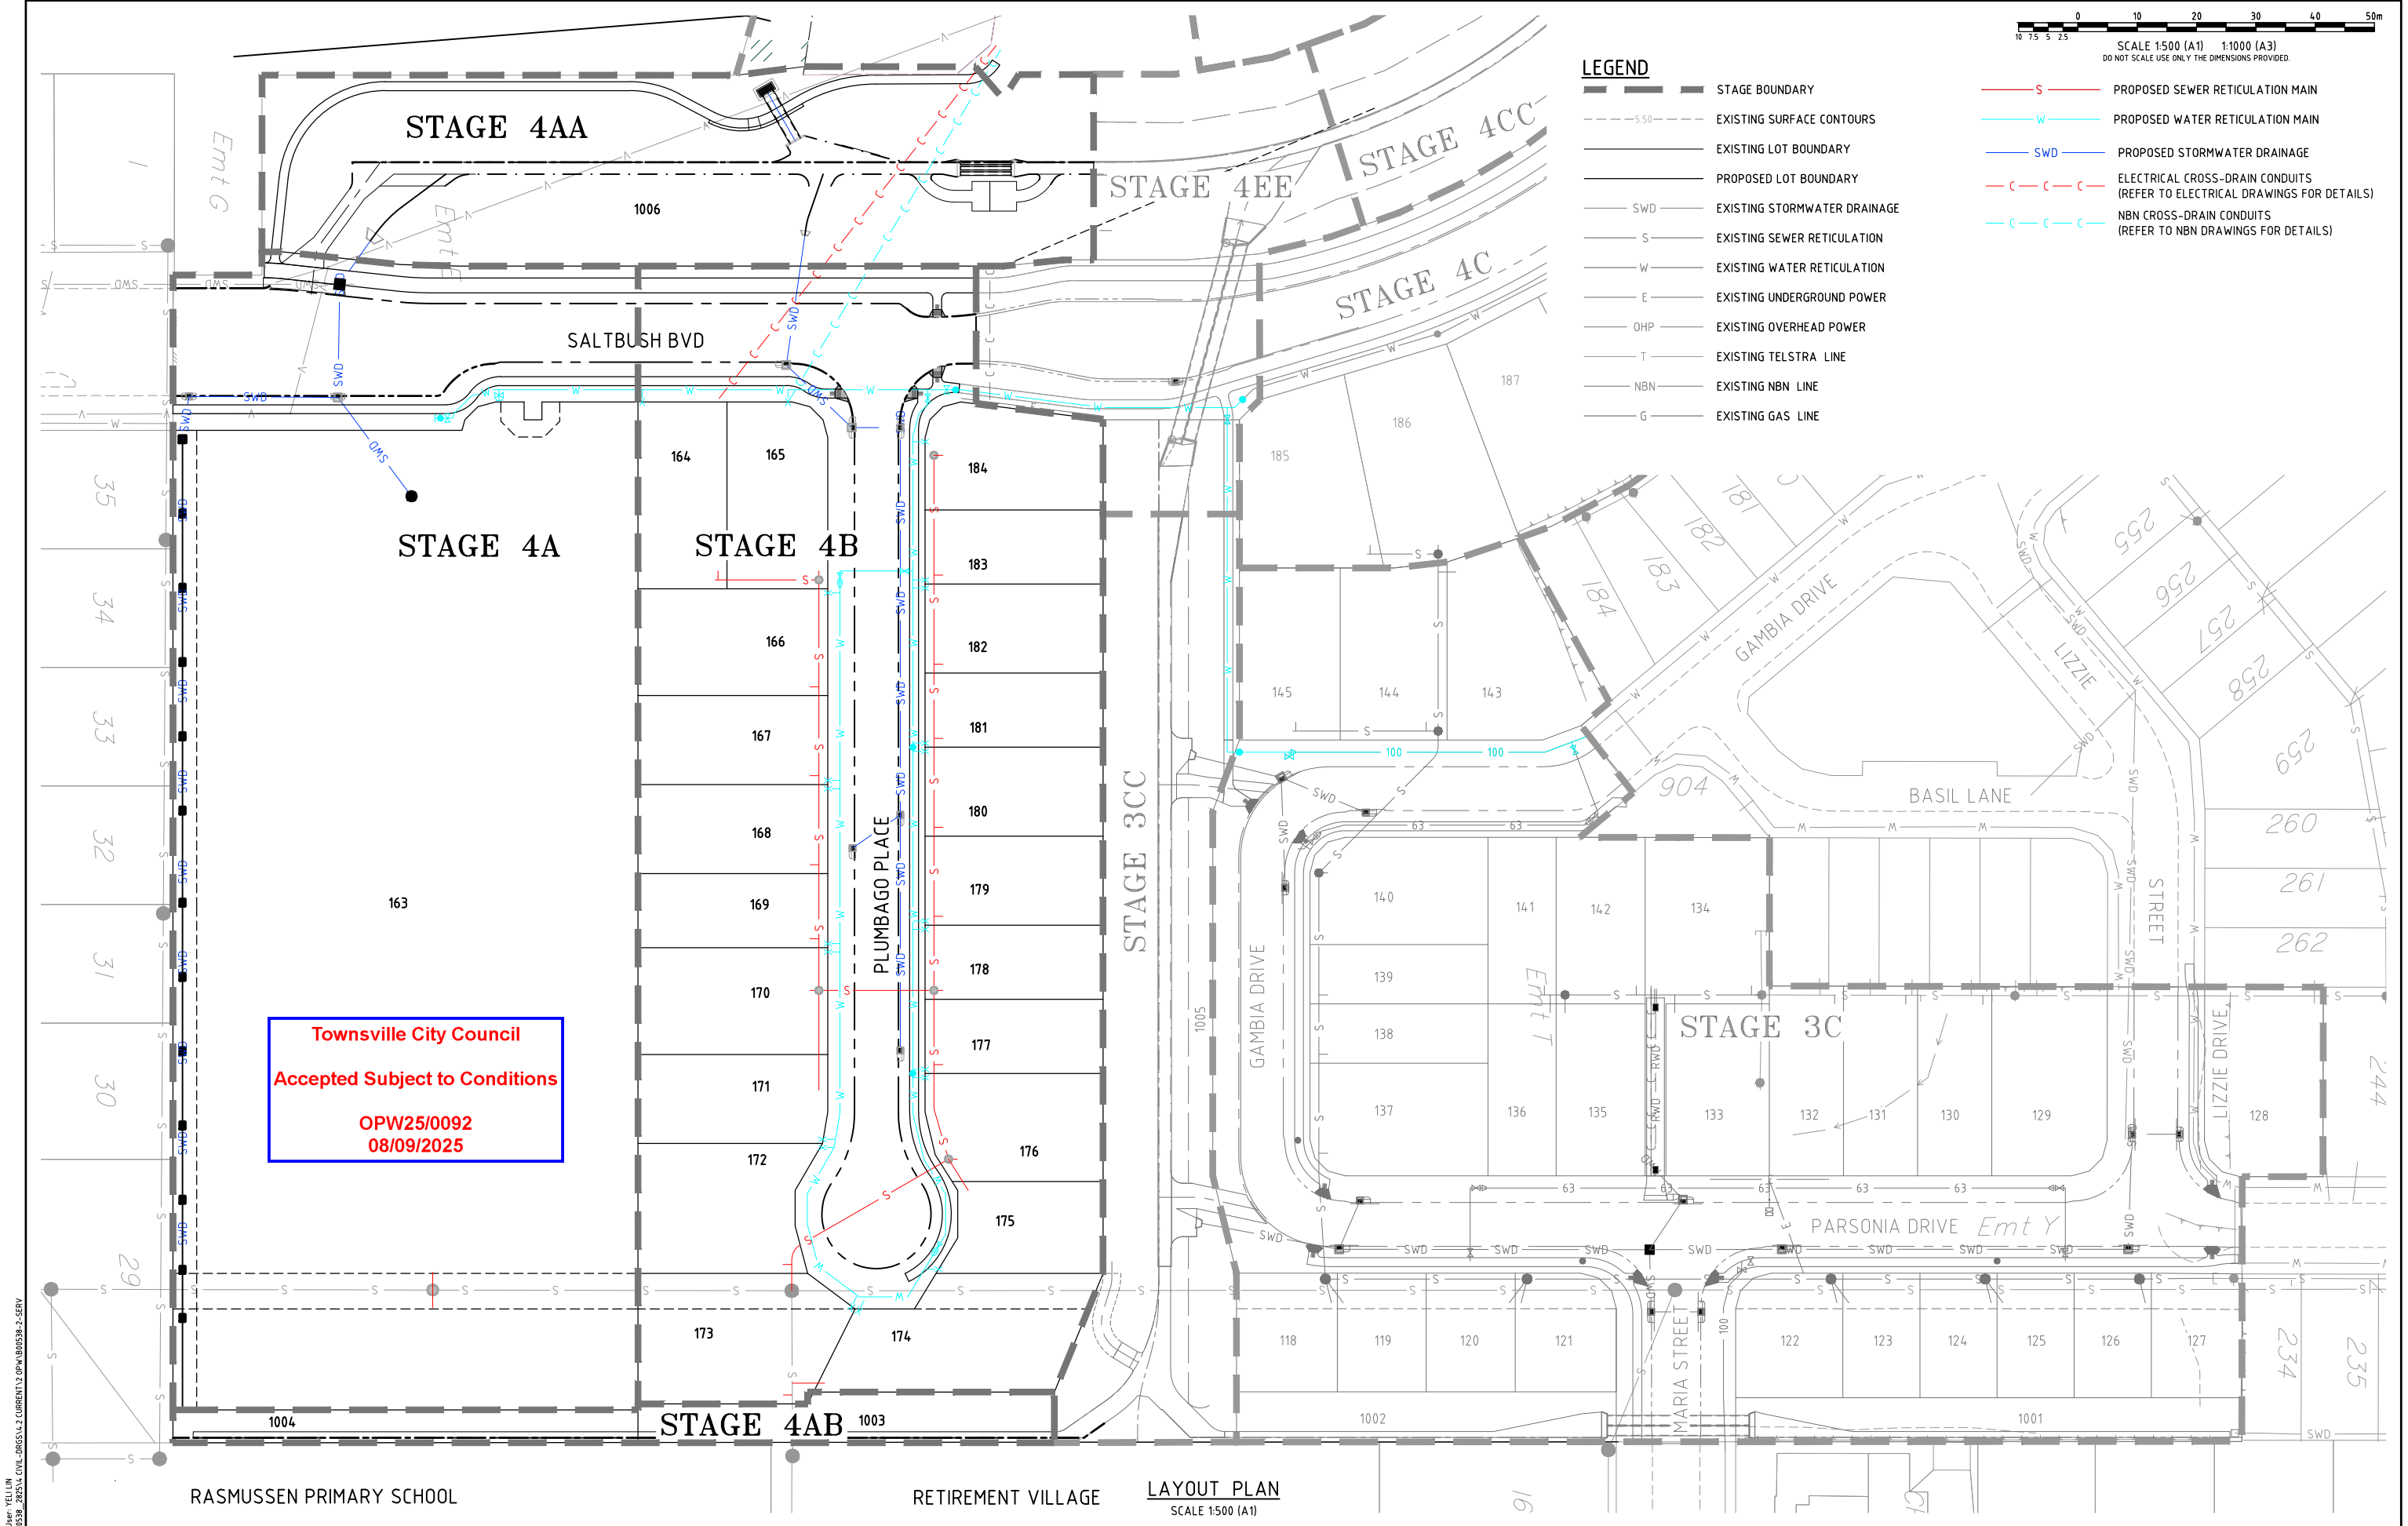

ENGINEERING CERTIFICATION					
D	EXTEND WATER MAIN AT THE END	YL	YL	CH	CH
C	AMEND LOCATION OF ELECTRICAL AND NBN CONDUITS	YL	YL	CH	CH
B	MINOR CHANGE	YL	YL	CH	CH
A	ORIGINAL ISSUE	EK	PDW	CH	CH
No.	Amendments	Drawn	Design	Design Chk	Appd
12732					
Registered Accreditation					
This drawing cannot be copied or reproduced in any form or used for any purpose other than that originally intended without the written permission of Empower Engineers and Project Managers. ©COPYRIGHT 2025					

Somers & Hervey
ESTATE
URBEX

EMPOWER

Client

Project

Title

URBEX 118 PTY LTD

SOMERS & HERVEY PRECINCT 2 - 4A, 4B, 4AA & 4AB

COMBINED SERVICES LAYOUT PLAN

Datum

PSM

RL

(MGA)

COORD

NOT FOR CONSTRUCTION

Project No.

Drawing No.

Rev

B00538-CM101

D

Plot Date: 1/09/2025 4:37:08 PM
File Name: S:\2025\Urban\MANZON\10180538_2825\14 CIVIL-URBEX\2 CURRENT\2 OPW\B00538-2-SERV