
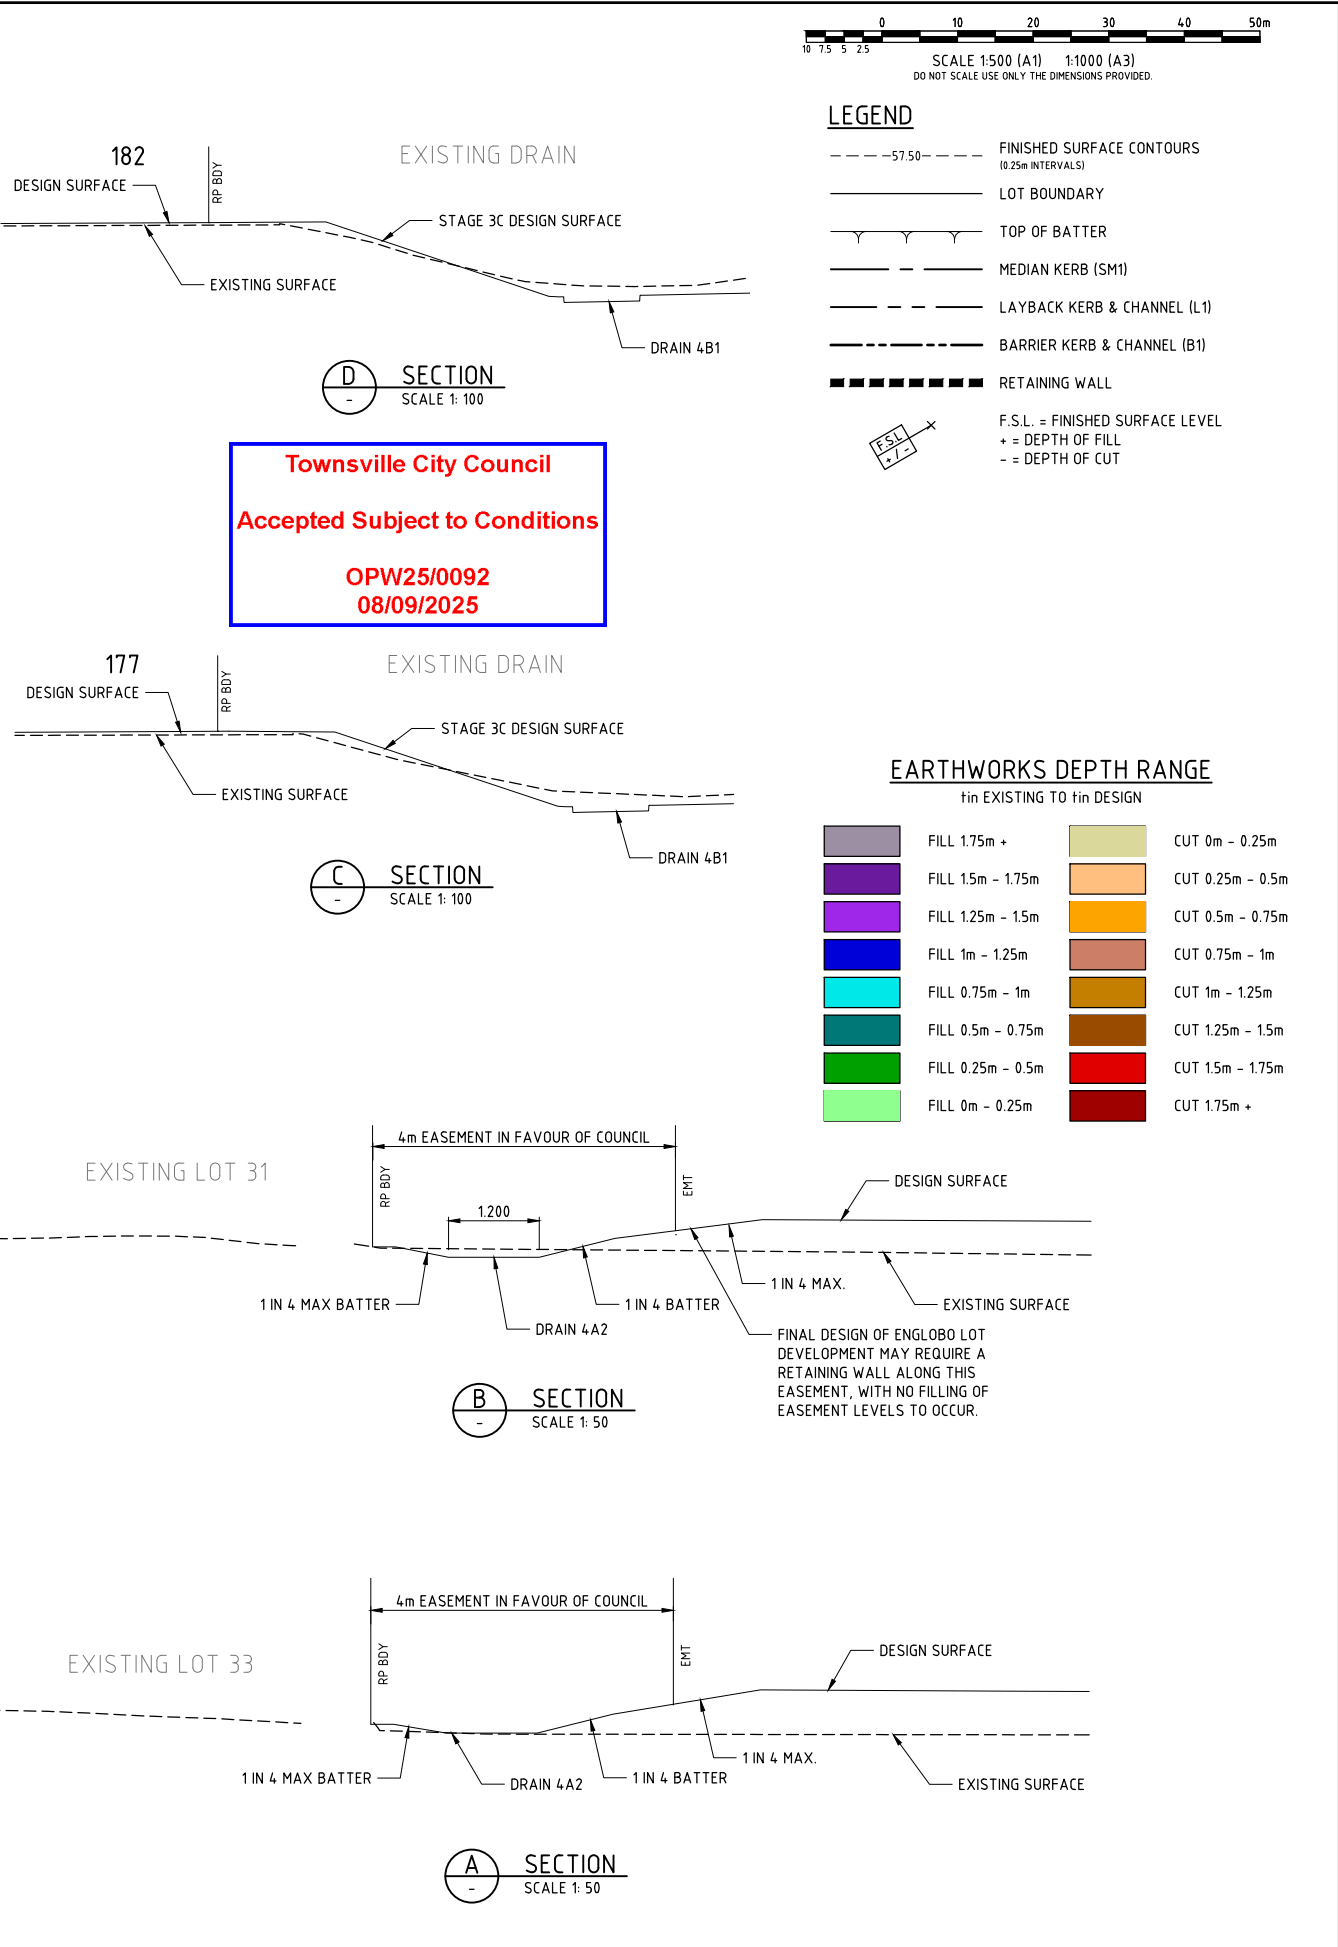


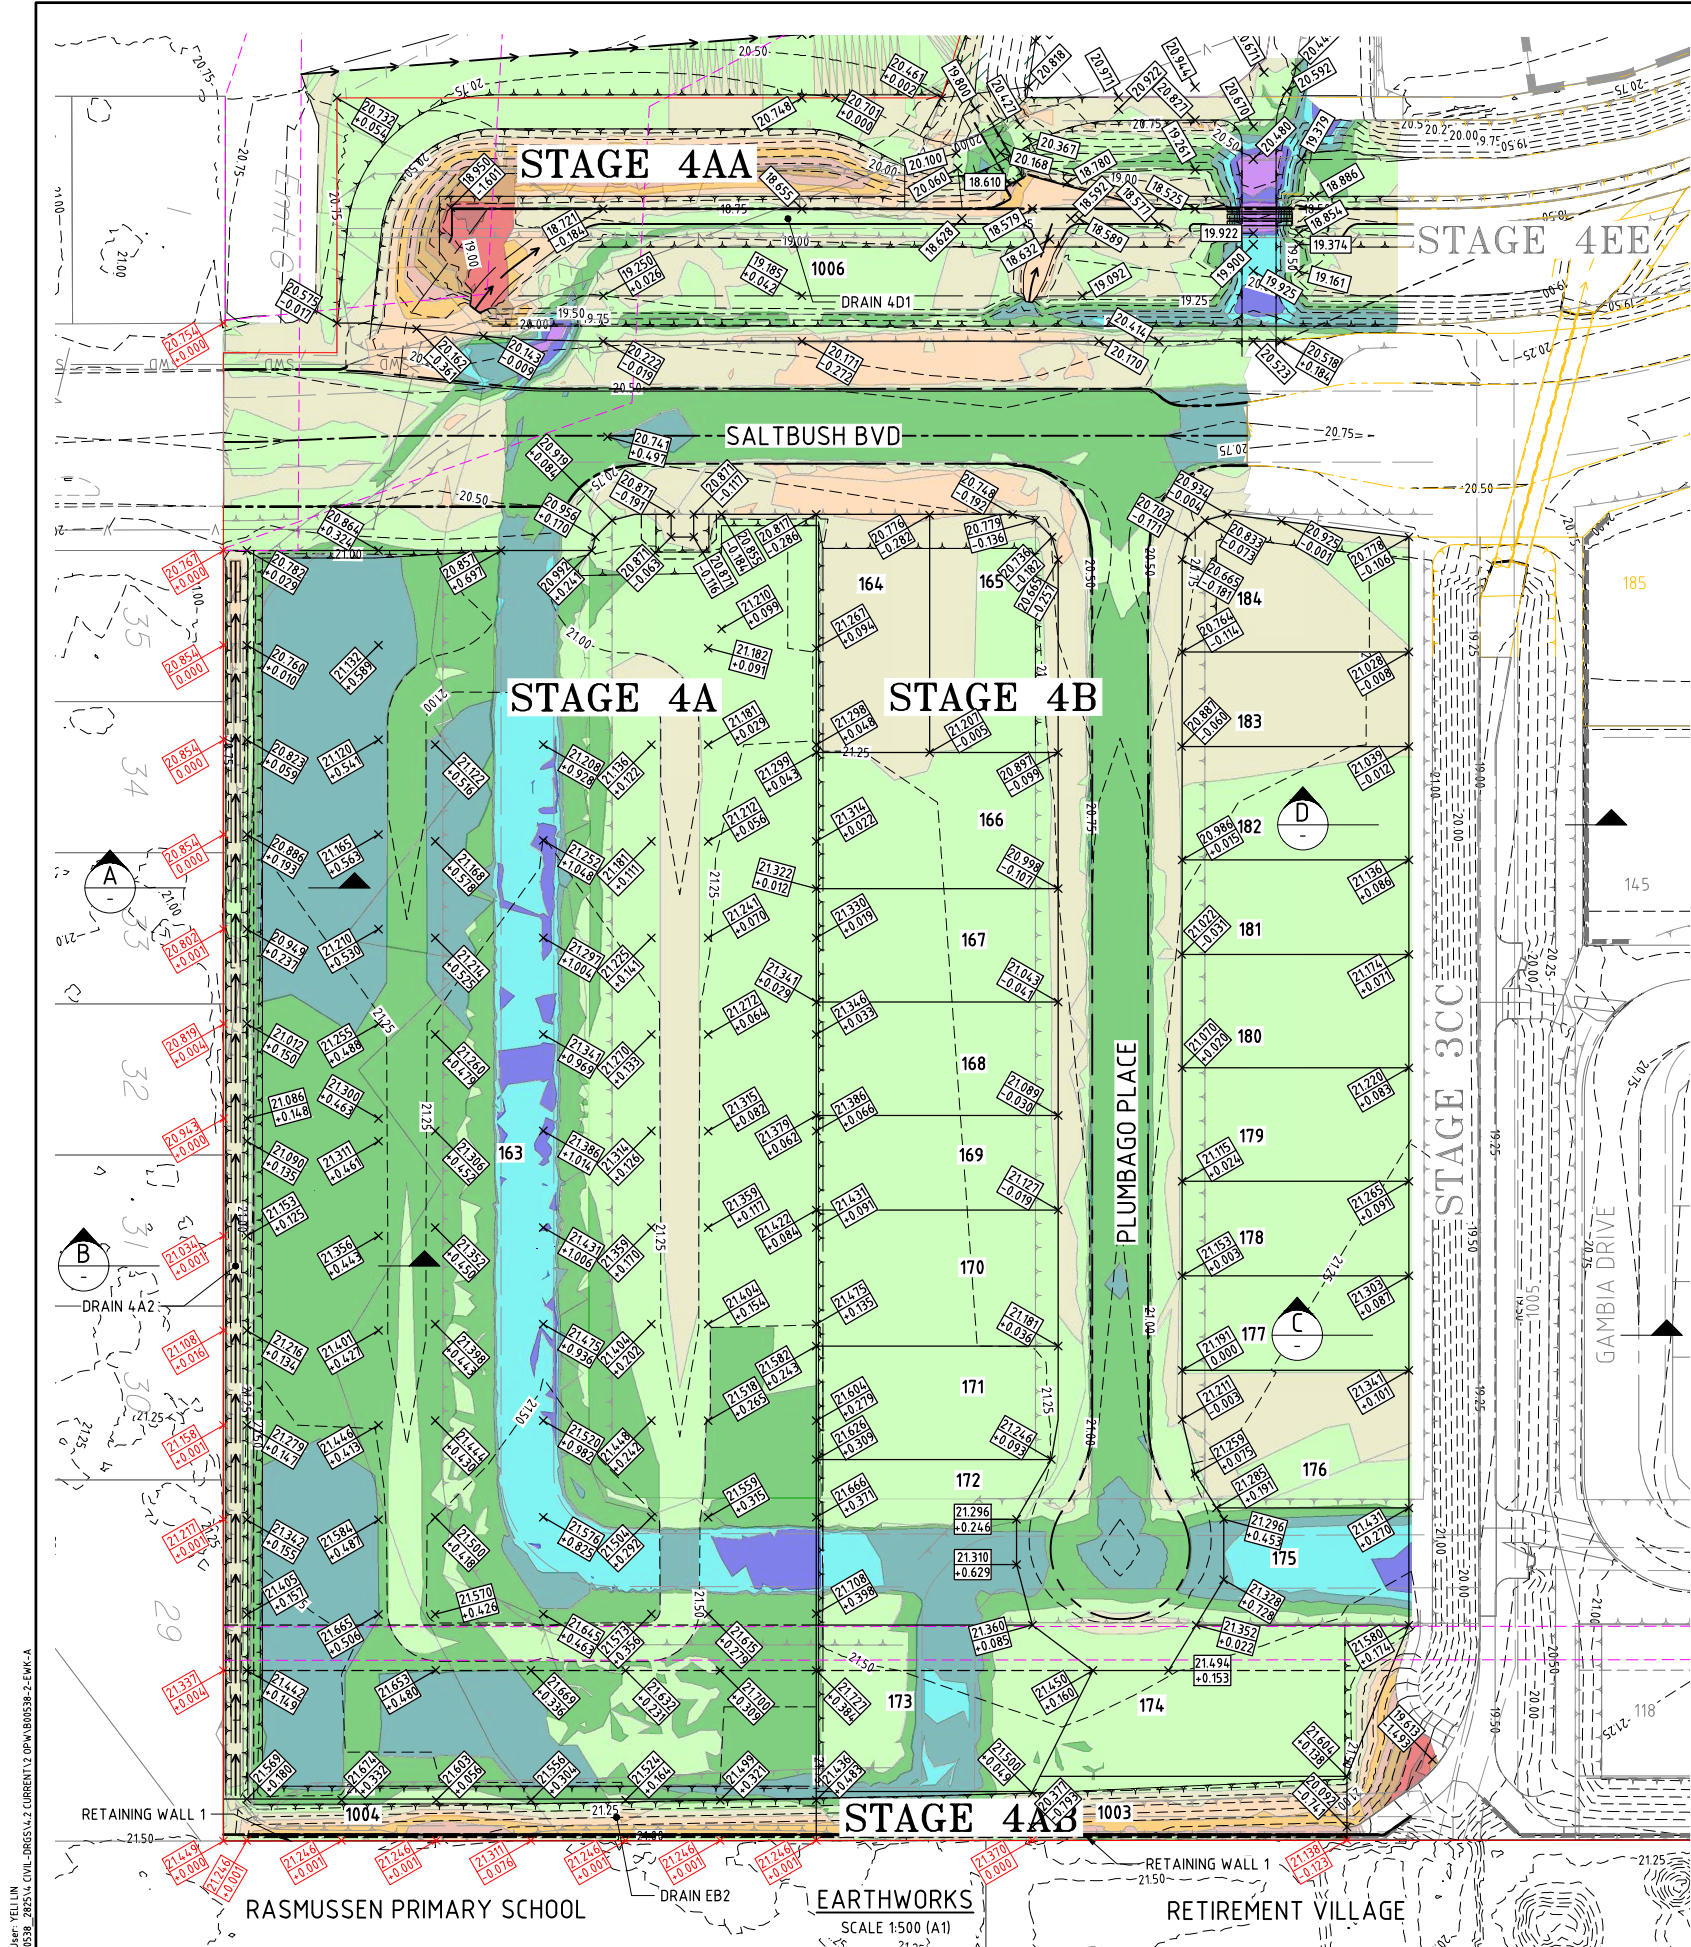

B MINOR CHANGE		YL	YL	CH	CH	18/08/25
A ORIGINAL ISSUE		EK	PDW	CH	CH	16/06/25
No.		Drawn	Design	Design	Appd	Date
Amendments		Drawn	Design	Design	Appd	Date

This drawing cannot be copied or reproduced in any form or used for any purpose other than that originally intended without the written permission of Empower Engineers and Project Managers ©COPYRIGHT 2025

ENGINEERING CERTIFICATION

Chap

12732

Registered Accreditation

Somers & Hervey
ESTATE

URBEX

EMPOWER

Client **URBEX 118 PTY LTD**

Project **SOMERS & HERVEY PRECINCT 2 - 4A, 4B, 4AA & 4AB**

Title **EARTHWORKS MANAGEMENT LAYOUT PLAN**

Datum **AHD PSM 114264 RL 19.281 (MGA) COORD**

NOT FOR CONSTRUCTION

Project No. **B00538-CE102**

Drawing No. **B**

Rev **B**